

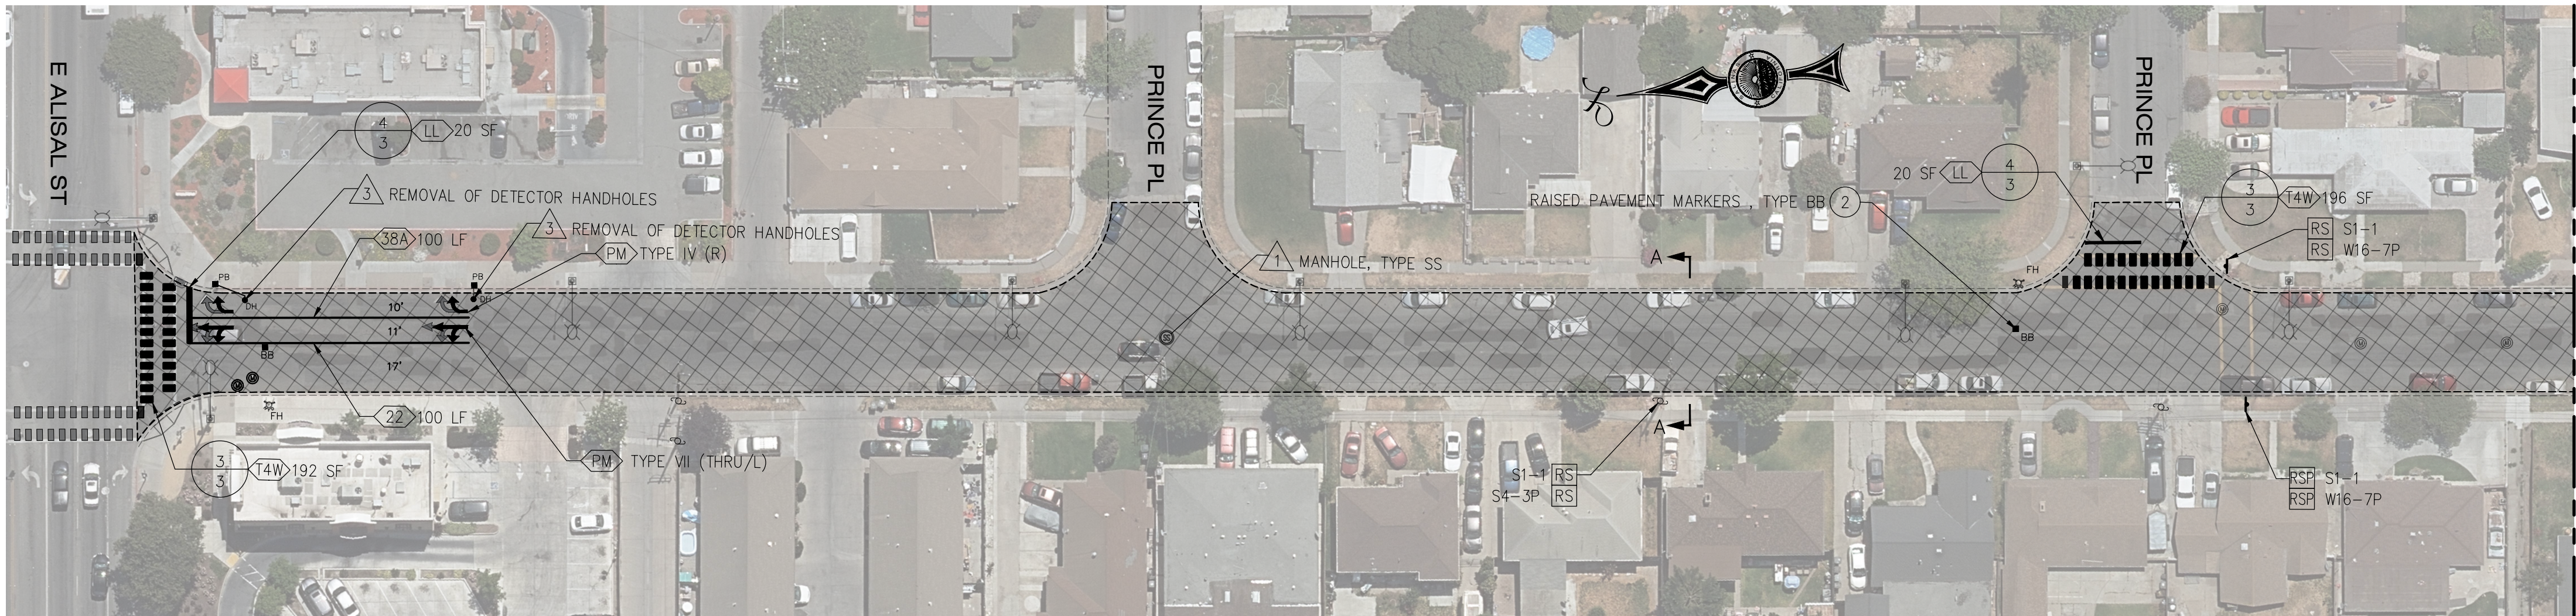


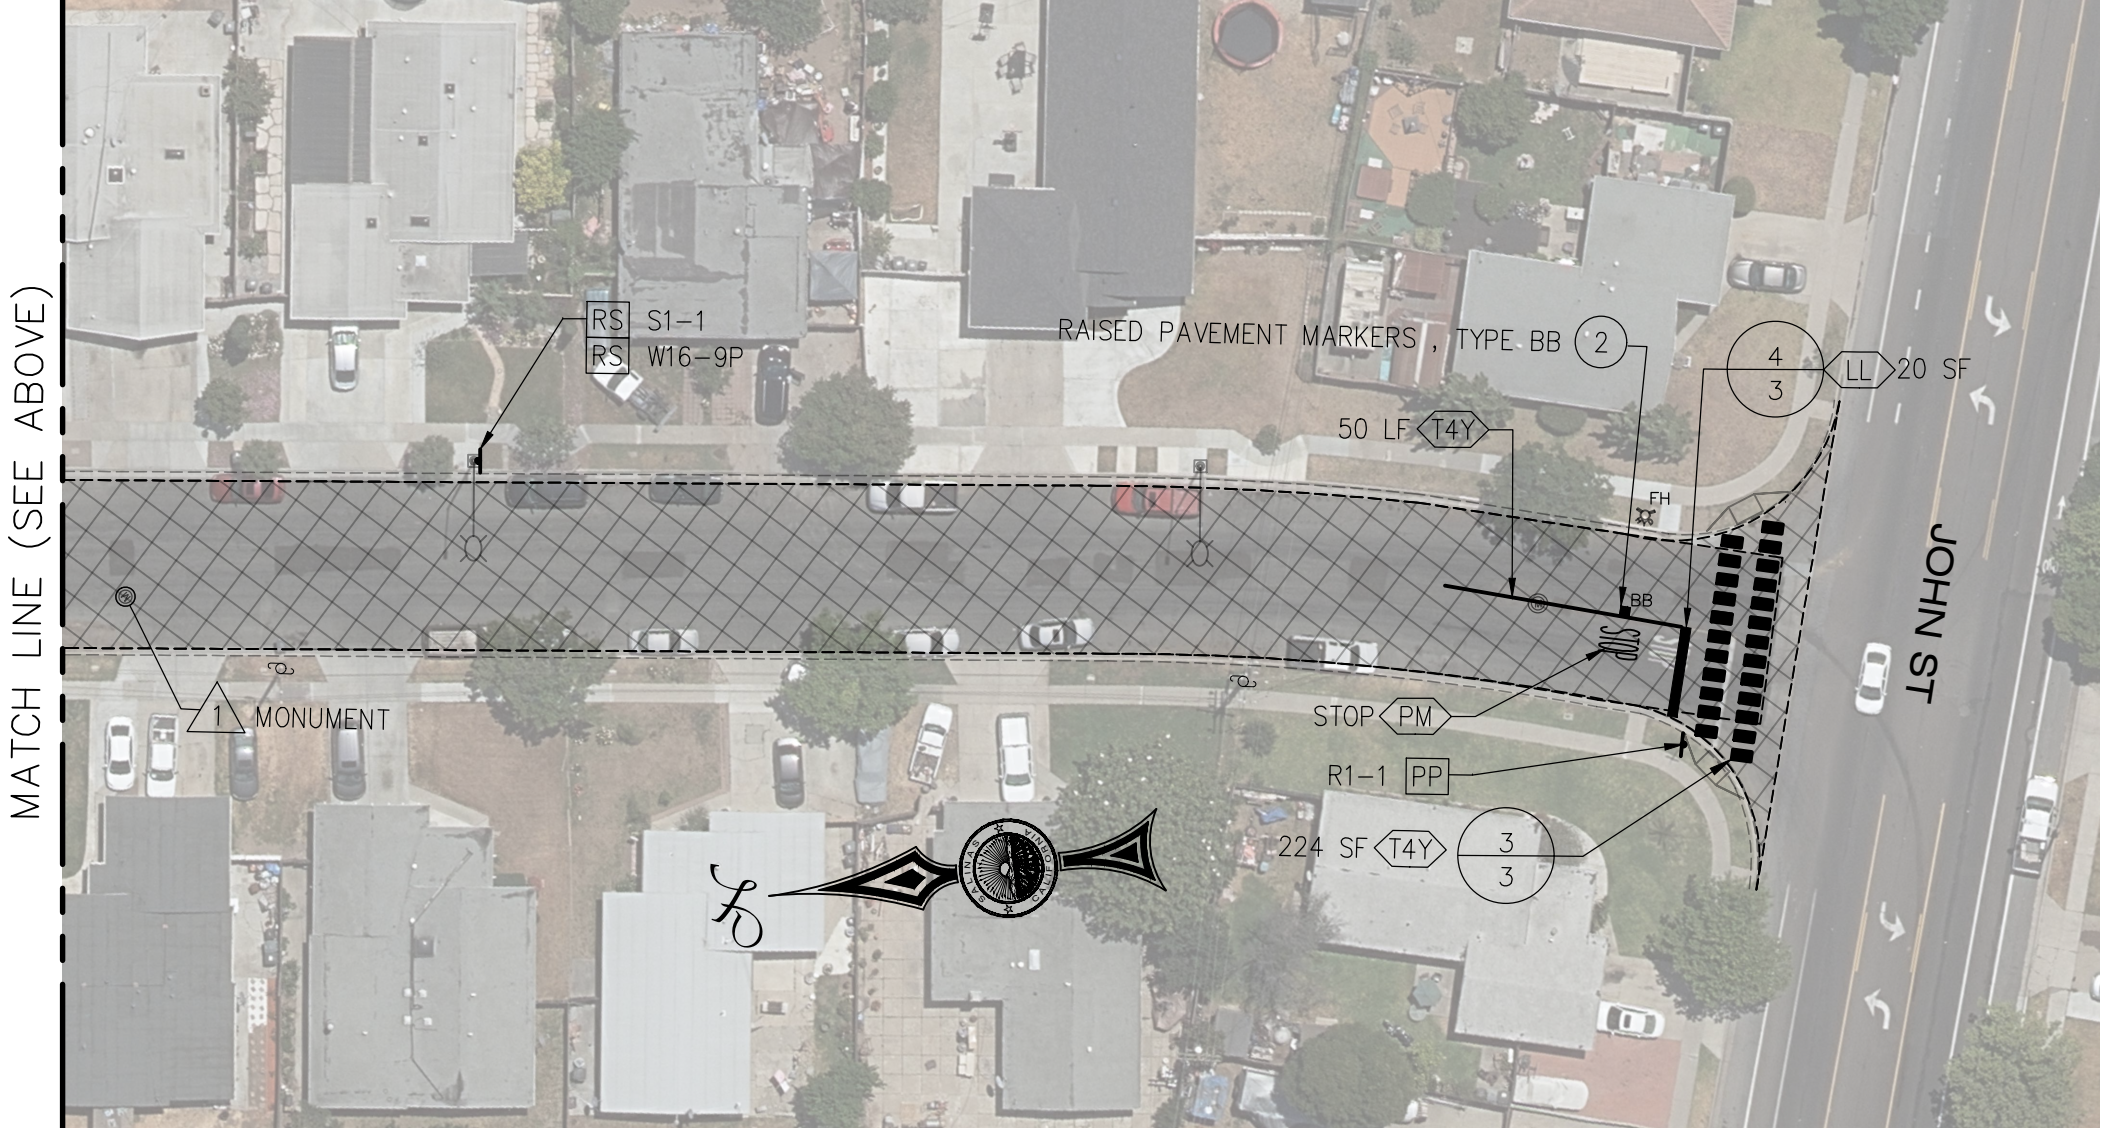

S HEBBRON AVE
CCO No.1

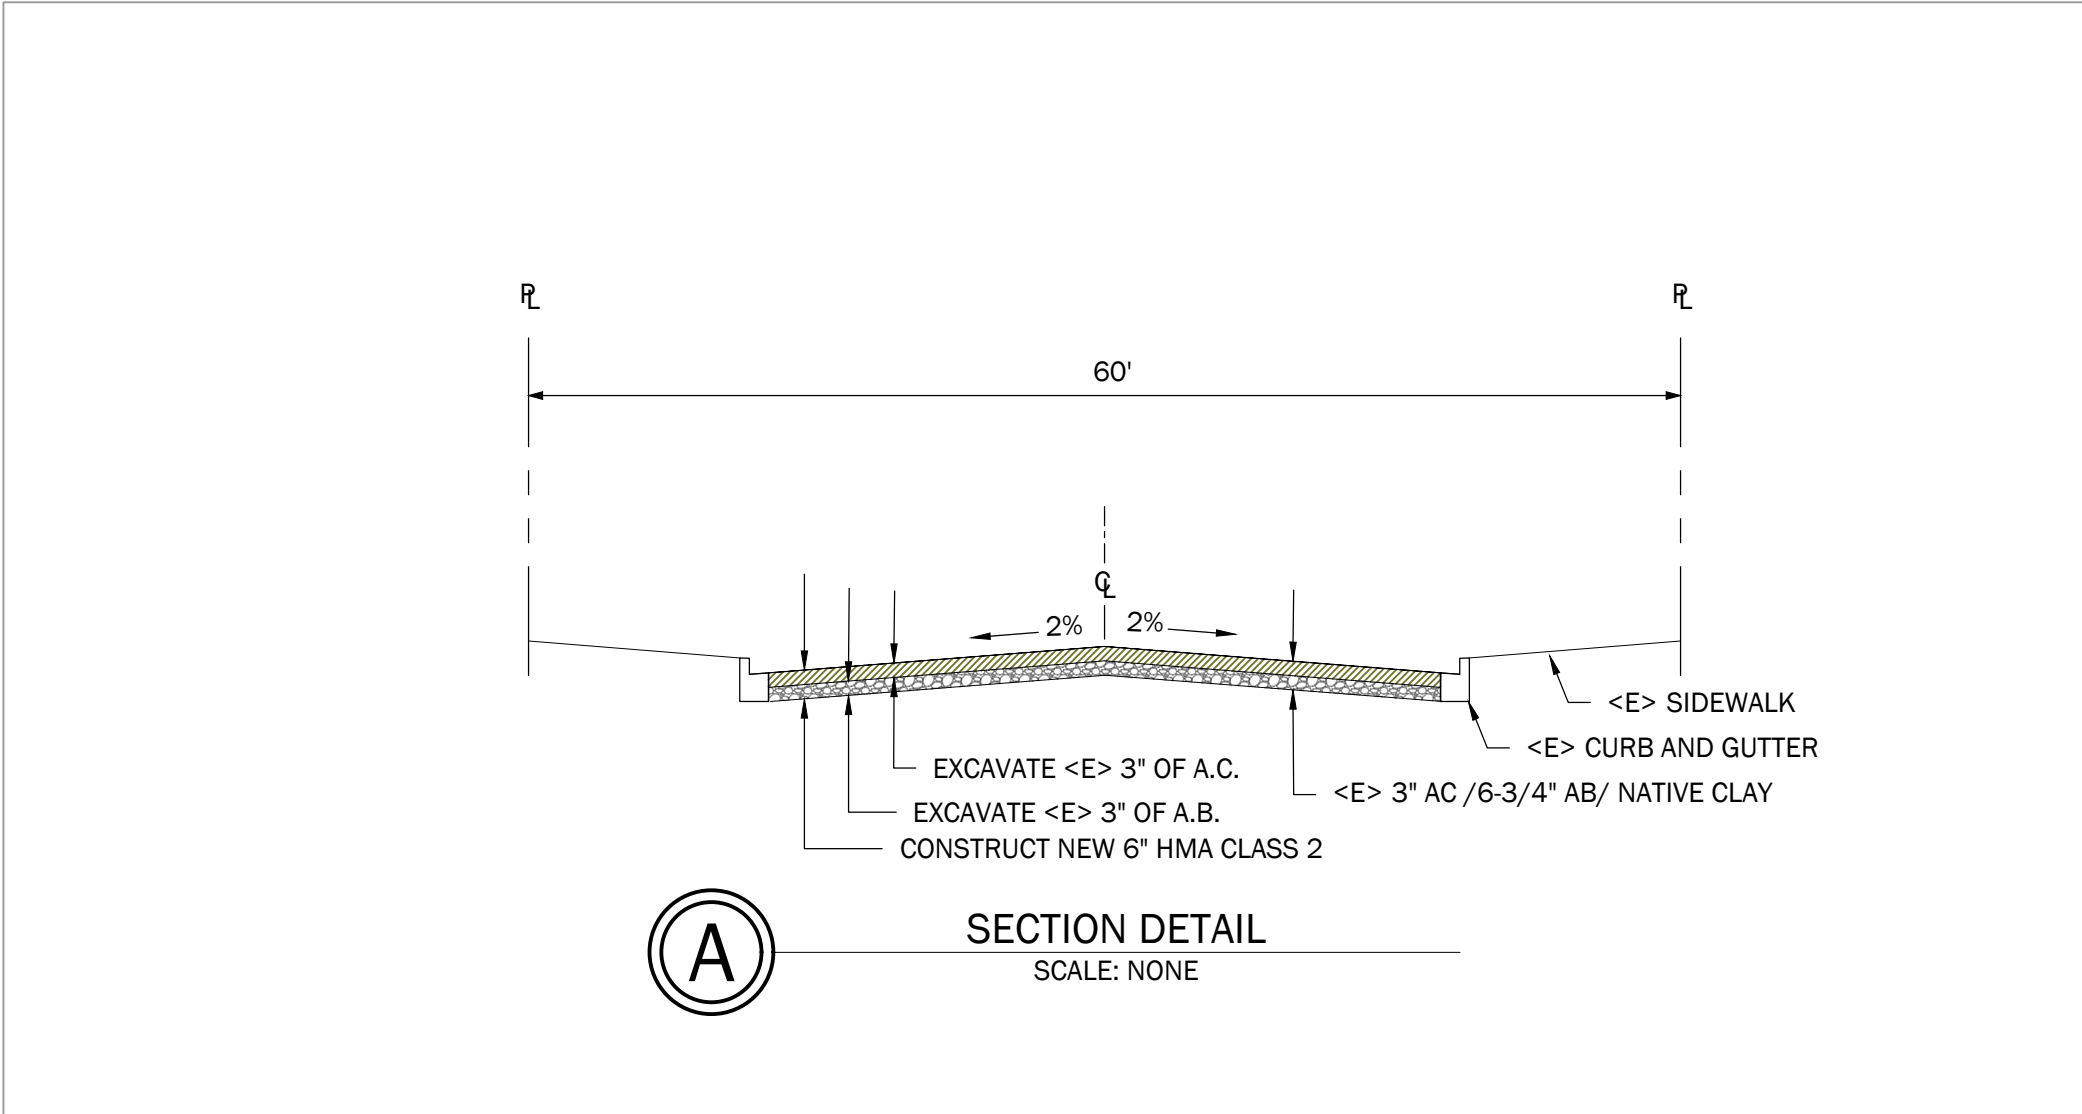

S HEBBRON AVE
CCO No.1

LEGEND


ASPHALT PATCH AND REPAIR	ASPHALT PATCH AND REPAIR
LIMIT OF WORK	LIMIT OF WORK

KEY NOTES

- PATCH AND REPAIR MINIMUM OF 6" THICK OF EXISTING PAVEMENT, EXACT LOCATIONS TO BE DETERMINED BY THE ENGINEER, SEE A.C. PATCH AND REPAIR DETAIL 7 ON FILE 8258 SHEET NO.3. PLAN ASSUMES 4' MINIMUM PATCH WIDTH.
 - INSTALL "TYPE BB" (BLUE) RAISED PAVEMENT MARKERS SHOWN ON THE PLANS: REFER TO CA MUTCD FIG. 38-102 (CA) ON FILE 8258 SHEET NO.3.
- ⚠️ ADJUST EXISTING CITY OF SALINAS MANHOLE /MONUMENT COVER TO FINISH GRADE, REFER TO CITY OF SALINAS STANDARD PLAN NO.28.
- ⚠️ REMOVE AND DISPOSE OF EXISTING DETECTOR HANDHOLE

NOTES

- SEE SHEET No. 2 FOR STRIPING AND GENERAL NOTES.

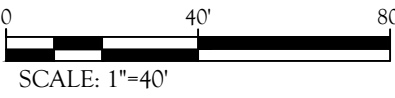

CCO No. 1



CITY OF SALINAS
PUBLIC WORKS DEPARTMENT

DESIGNED BY:
VICTORIA G.
CAD BY:
VICTORIA G.
CONSTRUCTION INSPECTION SUPERVISOR:
R. OMICIN
PROJECT ENGINEER / MANAGER:

APPROVED FOR CONSTRUCTION:
DATE _____
ADRIANA ROBLES, P.E.
CITY ENGINEER



REVIEWED BY:
DATE _____
DAVID T. JACOBS, P.E., L.S.
PUBLIC WORKS DIRECTOR

DATE	REVISION	APP.

2024 PAVEMENT IMPROVEMENTS
S. HEBBRON AVE.

PROJ. NO.	SHEET NO.
9981	1
FILE NO.	OF
8258	4

File Path: J:\9981 2023 Pavement Restoration Phase 1\Plans\Dist 02\S Hebbroon.dwg
Plot By: J. GARCIA
Plot Date: 4/2/2024 10:12 AM