

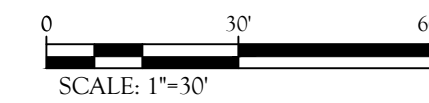
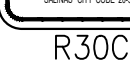
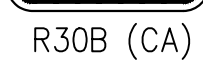
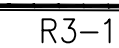


SEE SHEET 2 FOR GENERAL NOTES AND LEGEND.

CONTRACTOR SHALL INSTALL CURB MARKINGS AS SHOWN ON PLAN
CONFLICTING CURB MARKINGS SHALL BE PAINTED GRAY.

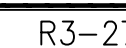

Know what's **below**.
Call before you dig.

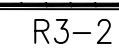

NTS


PP



PUBLIC WORKS DEPARTMENT

DESIGNED BY:	GERARDO RODRIGUEZ
CAD BY:	GERARDO RODRIGUEZ
CONSTRUCTION INSPECTION SUPERVISOR:	JAMIE TUGEL
PROJECT ENGINEER / MANAGER:	JOSIE LANTACA

APPROVED FOR CONSTRUCTION
DATE _____
ADRIANA ROBLES, P.E.
CITY ENGINEER

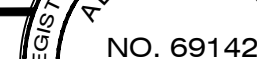

REVIEWED BY:
DATE _____

ANDREW EASTERLING, P.E., T.E.
TRAFFIC ENGINEER




2021 Patch & Repair And Slurry Seal Projects
CIP 9981

CHURCH STREET

PROJ. NO(E

SHEET NOTES;

1. SEE SHEET 2 FOR GENERAL NOTES AND LEGEND.
2. CONTRACTOR SHALL INSTALL CURB MARKINGS AS SHOWN ON PLAN.
CONFLICTING CURB MARKINGS SHALL BE PAINTED GRAY.

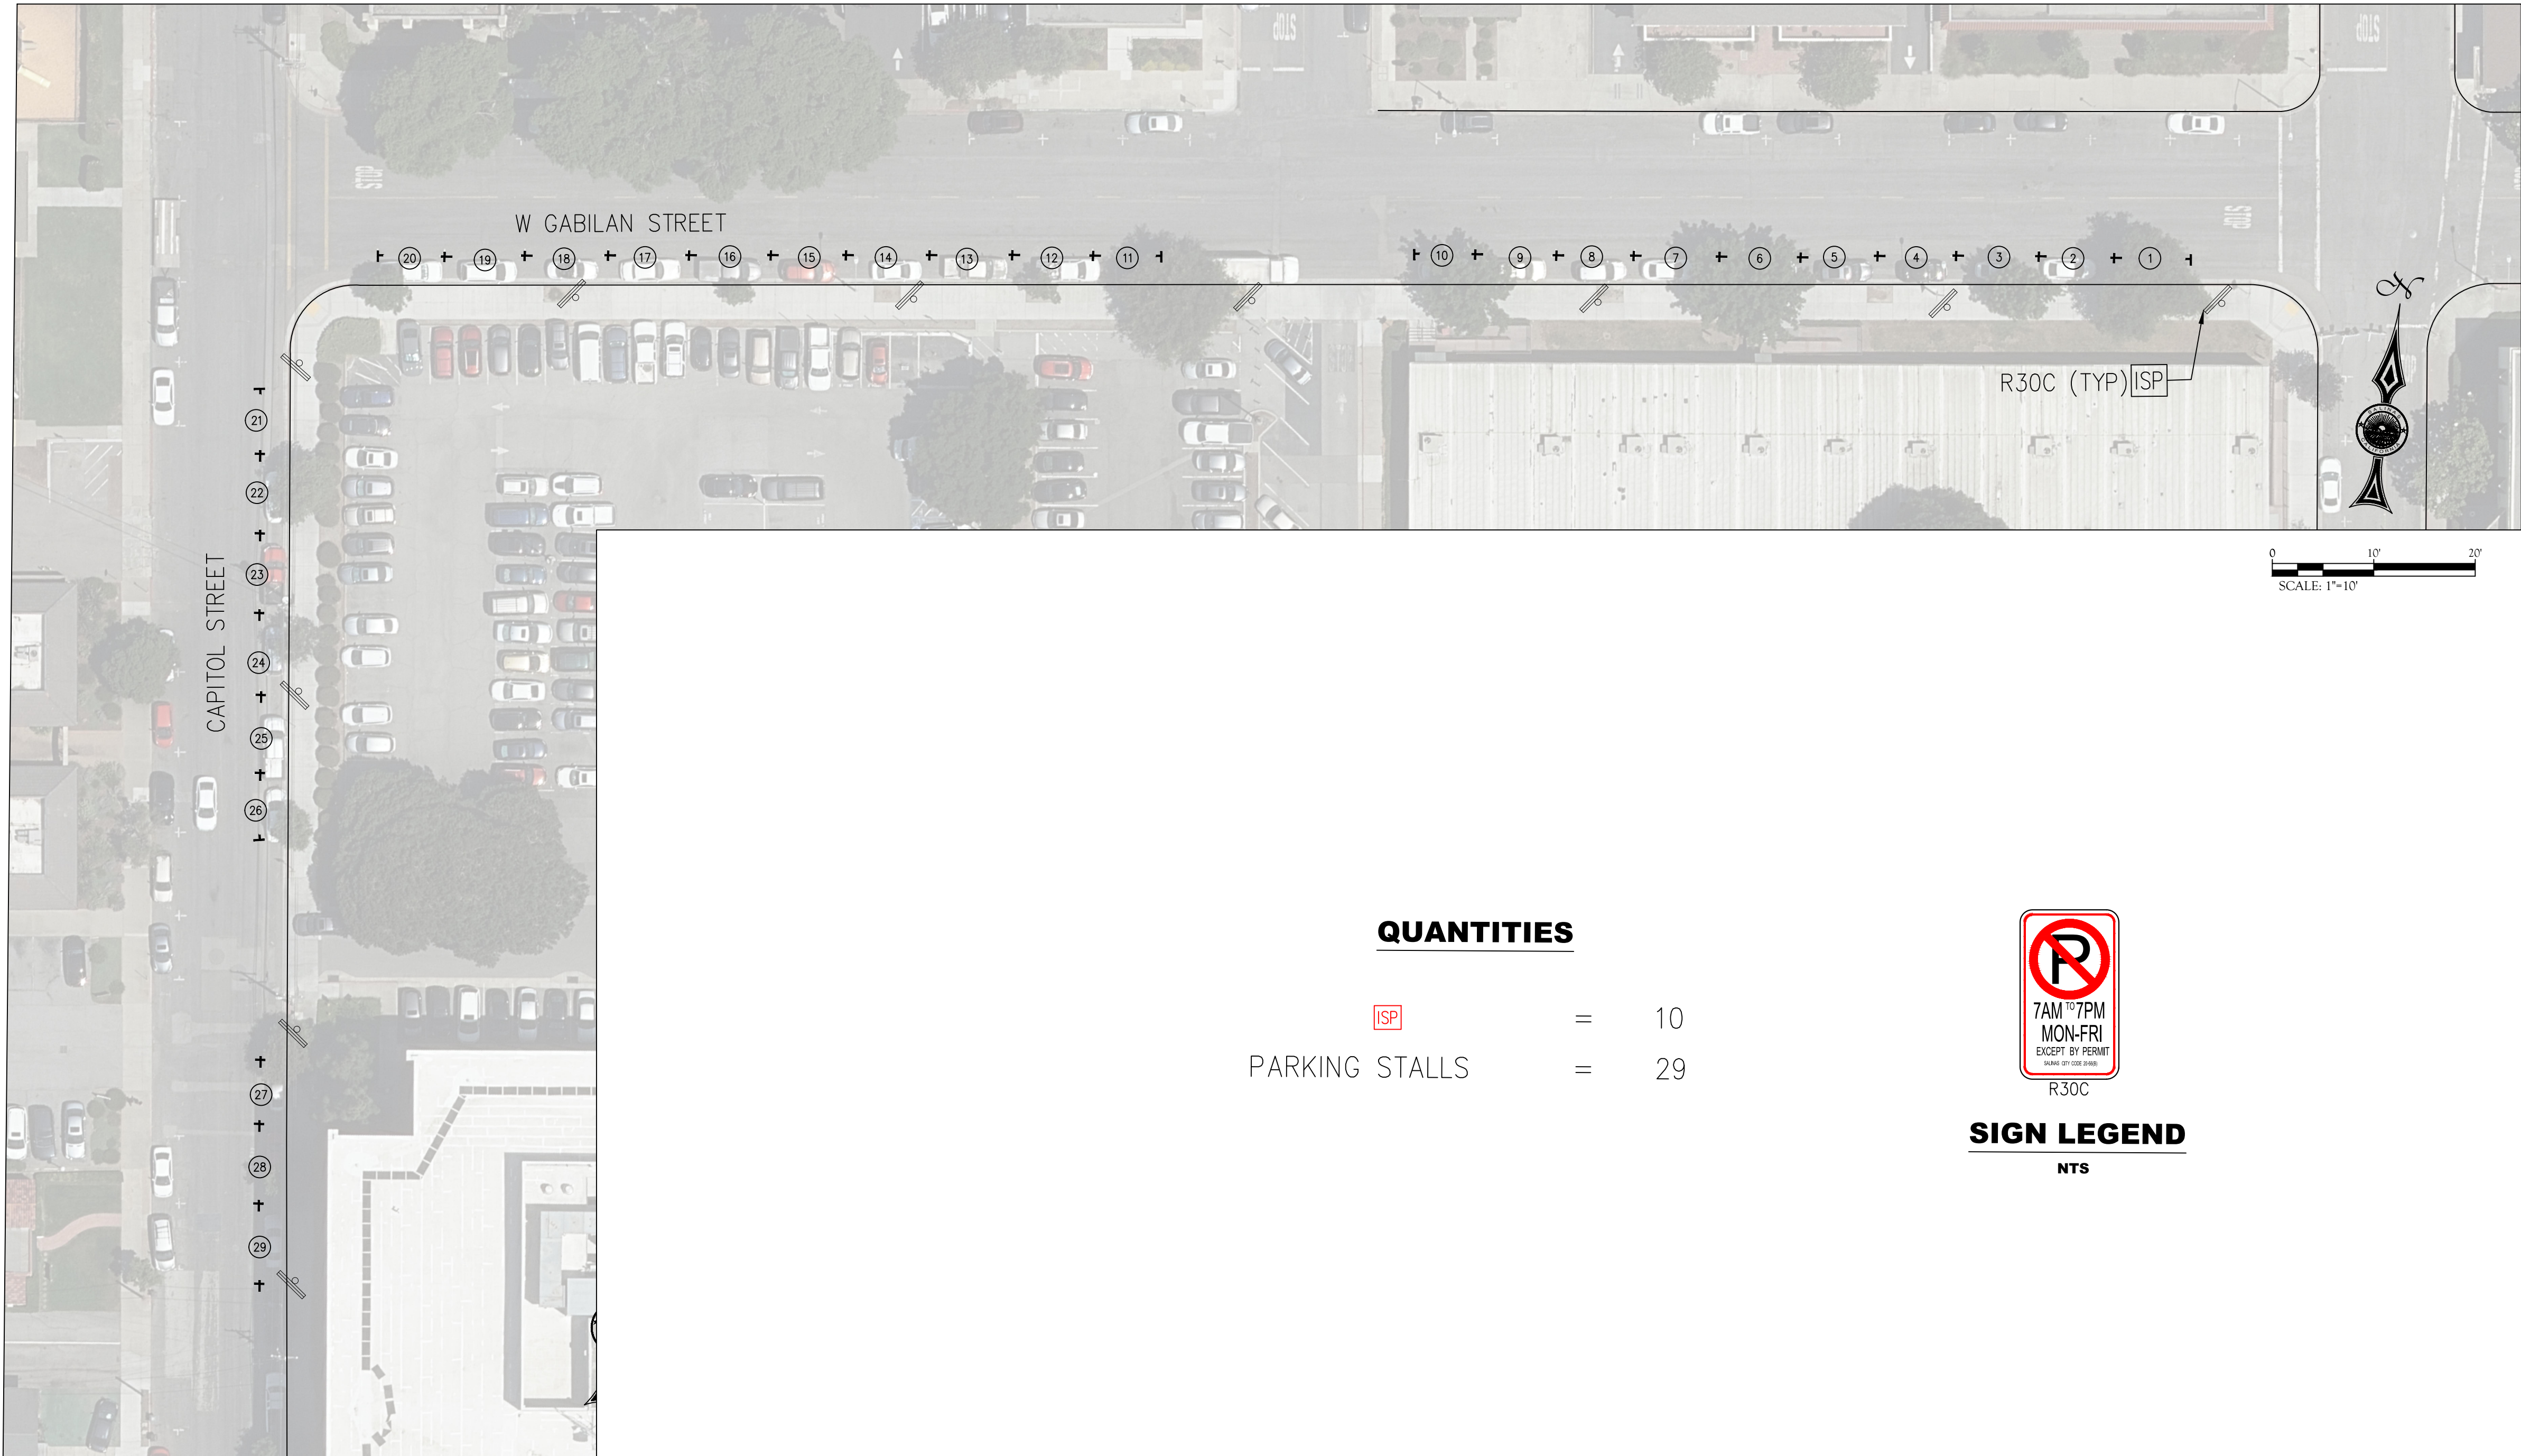

QUANTITIES

ISP	=	10
PARKING STALLS	=	29



SIGN LEGEND

NTS



Know what's below.
Call before you dig.



CITY OF SALINAS

PUBLIC WORKS DEPARTMENT

DESIGNED BY:
GERARDO RODRIGUEZ
DAD BY:
GERARDO RODRIGUEZ
CONSTRUCTION INSPECTION SUPERVISOR:
JAMIE TUGEL
PROJECT ENGINEER / MANAGER:
JOSIE LANTACA

APPROVED FOR CONSTRUCTION:
DATE _____
ADRIANA ROBLES, P.E.
CITY ENGINEER



REVIEWED BY:
DATE _____
ANDREW EASTERLING, P.E., T.E.
TRAFFIC ENGINEER



DATE	REVISION	APP.

2021 Patch & Repair And Slurry Seal Projects CIP 9981
W GABILAN STREET & CHURCH STREET

PROJ. NO(S) 9981	SHEET NO. 16
FILE NO. -	OF 18