



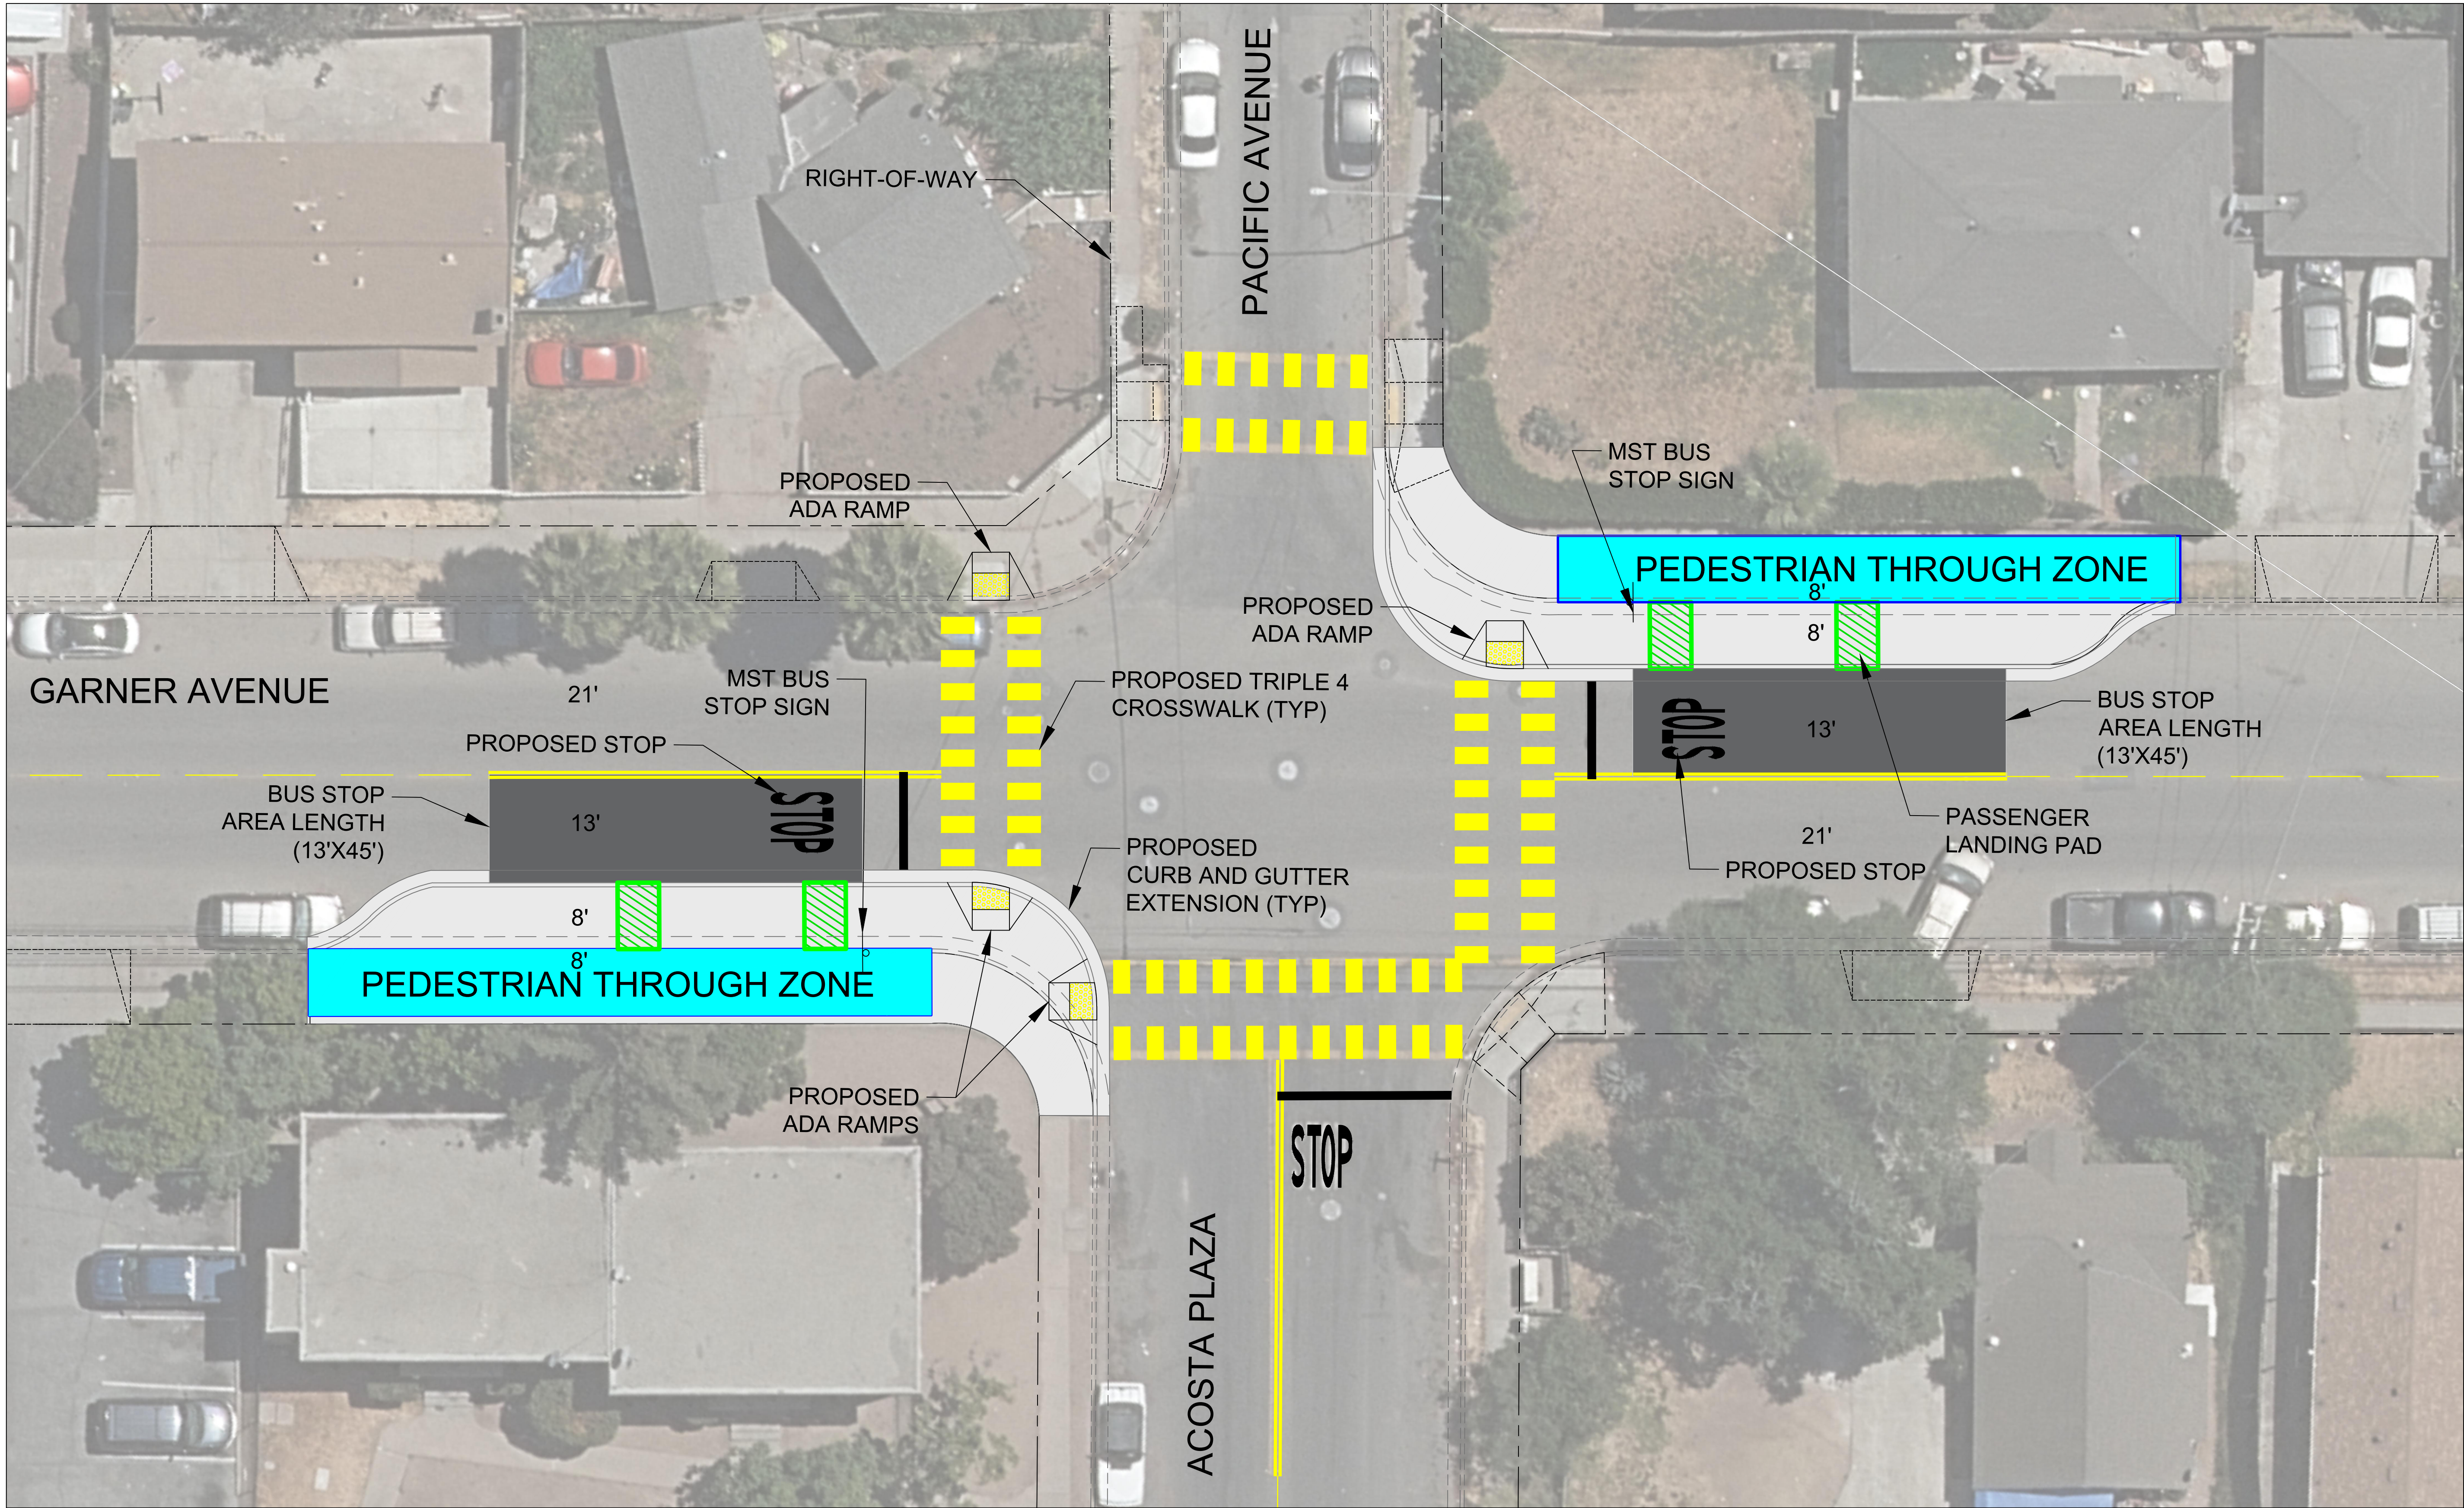

CONCEPTUAL DESIGN
NOT FOR CONSTRUCTION

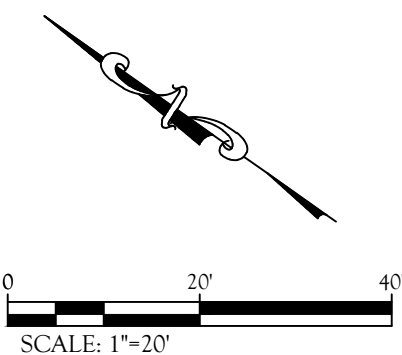


CITY OF SALINAS
PUBLIC WORKS DEPARTMENT

DESIGNED BY:
GERARDO RODRIGUEZ
CAD BY:
GERARDO RODRIGUEZ
CONSTRUCTION INSPECTION SUPERVISOR:
TBD
PROJECT ENGINEER / MANAGER:
TBD

APPROVED FOR CONSTRUCTION:
DATE: _____



REVIEWED BY:
DATE: _____

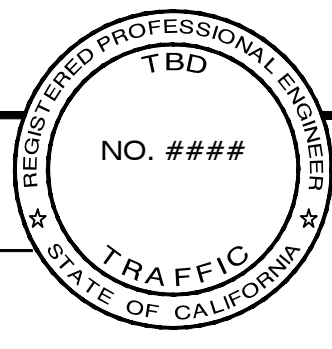

DATE	REVISION	APP.

GARNER AVE AT PACIFIC AVE INTERSECTION IMPROVEMENTS		PROJ NO. ##	SHEET NO. ##
CONCEPTUAL DRAWING		FILE NO. ##	OF ##